MATCHLINE SEE SHEET L-2

MATCHLINE SEE THIS BELOW RIGHT THIS SHEET

MATCHLINE SEE THIS ABOVE LEFT THIS SHEET

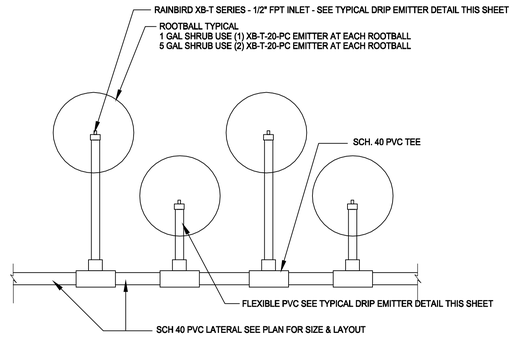

TYPICAL DRIP LAYOUT

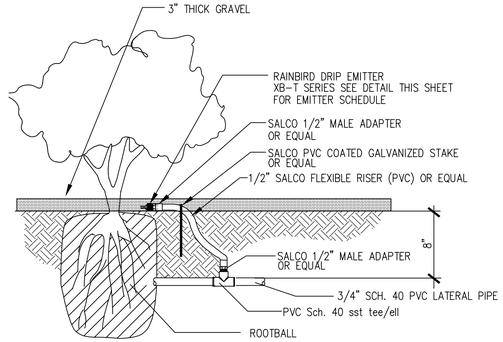

TYPICAL DRIP EMITTER

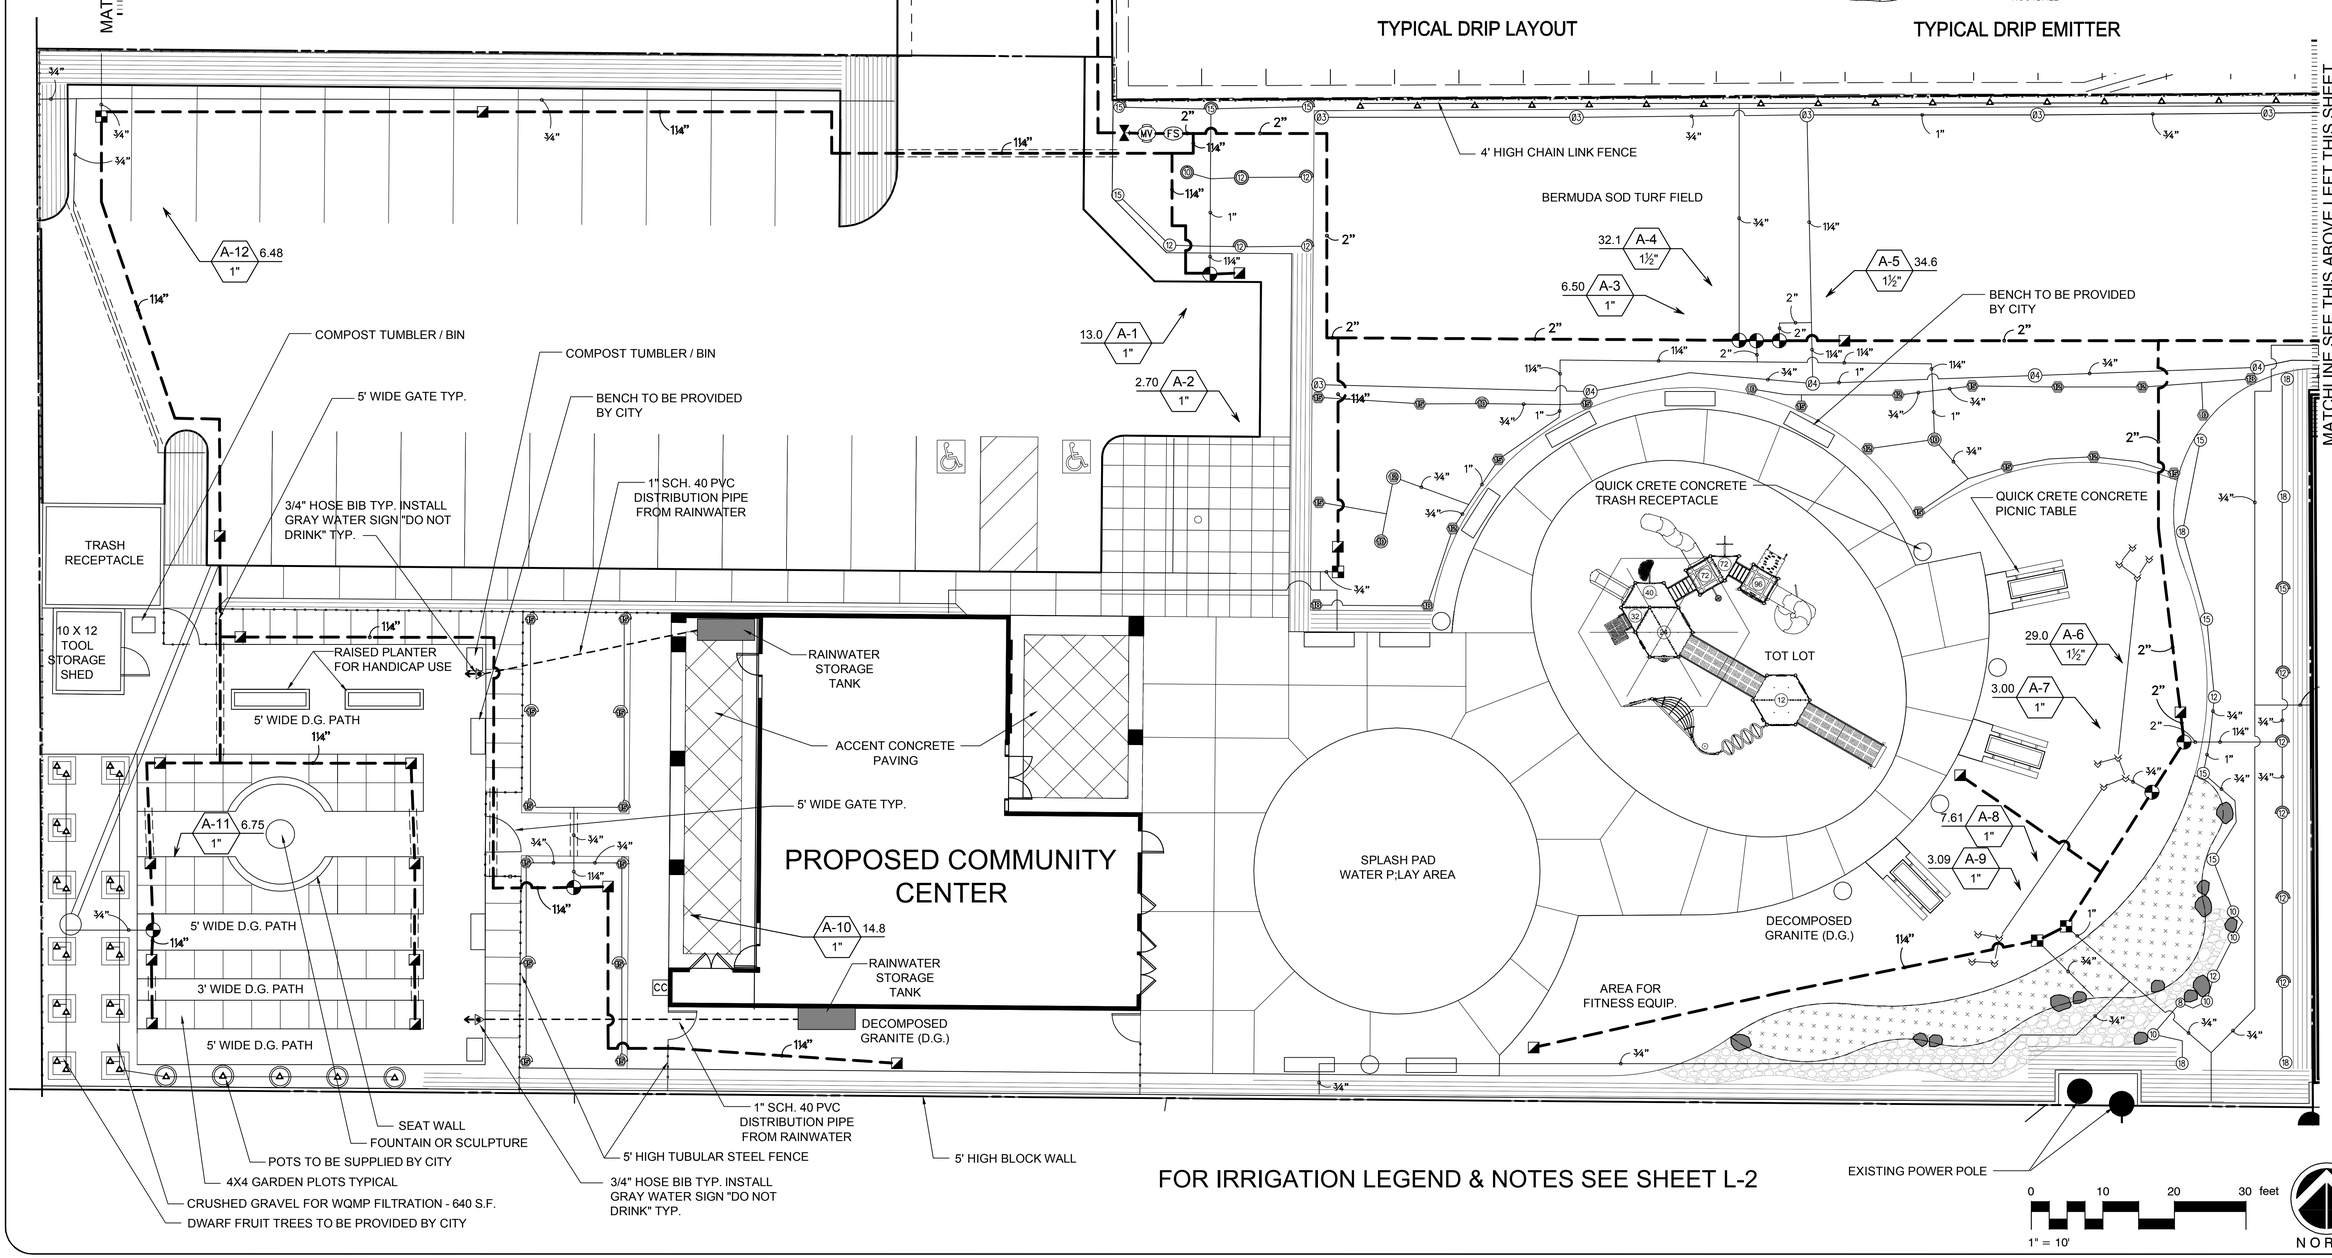

FOR IRRIGATION LEGEND & NOTES SEE SHEET L-2

REVISIONS

REG. LANDSCAPE ARCHITECT STAMP

LICENSED LANDSCAPE ARCHITECT
BRETT K. FRIENDS
3416
Signature
10/31/14
Renewal Date
STATE OF CALIFORNIA

Environs inc
LANDSCAPE ARCHITECTURE
Creating Sustainable & Water Conserving Solutions
1746 N. Bridgeport Avenue • Claremont, CA 91711
Ph. (909) 626-4663 • Fax (909) 626-0446

CONSULTANT

CITY OF COVINA "COUGAR PARK" PROPOSED NEW PARK & COMMUNITY CENTER

REG. CALIFORNIA ENGINEERS STAMP

VAN DAM ENGINEERING
1004 W. 11th STREET, SUITE D, UPLAND, CA 91786-5095
TEL: 909 931 5070 FAX: 909 931 5072

IRRIGATION PLAN

DATE JULY 23, 2013

JOB NO COVINA0001

SHEET L-1